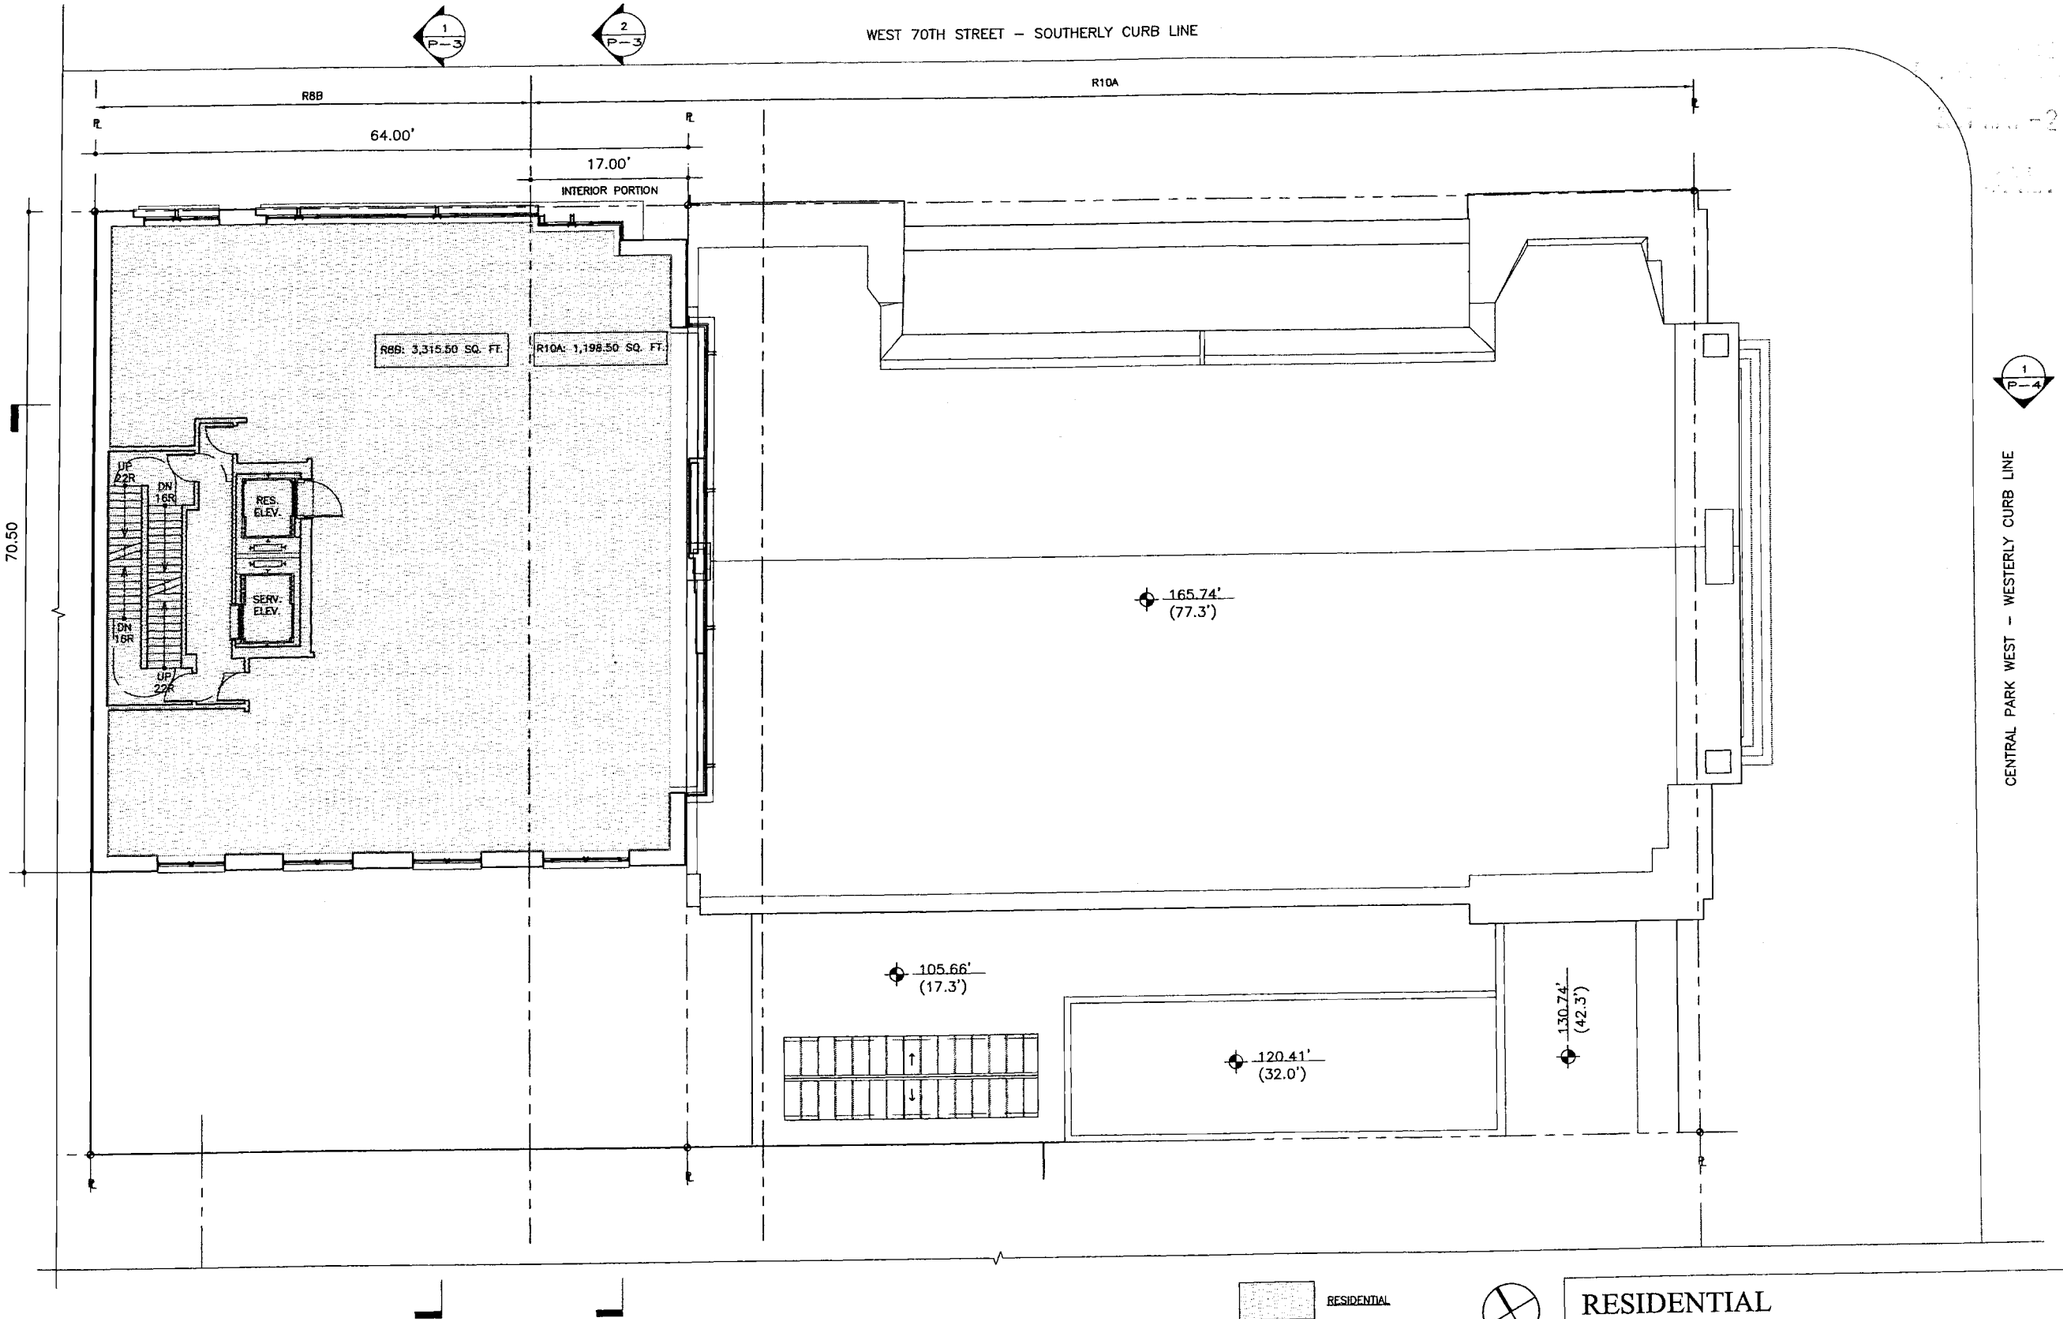

1 PLAN
EIGHTH FLOOR

SCALE: 1/16" = 1'-0"

INTERIOR LAYOUT OF APARTMENTS AND ALL EXITS SHALL BE APPROVED BY DOB.

RESIDENTIAL

SHARED RESIDENTIAL & COMMUNITY FACILITY CONSIDERED RESIDENTIAL FOR AREA CALCULATIONS

COMMUNITY FACILITY

0 8' 16' 32'

REGISTERED ARCHITECT RAY HARRIS DOVELL JR. No. 18176 STATE OF NEW YORK

CAL. NO. xxx-xxxx

RESIDENTIAL
EIGHTH FLOOR
PROPOSED

CONGREGATION SHEARITH ISRAEL
6-10 WEST 70TH STREET
NEW YORK, NY

Platt Byard Dovell White
Architects LLP
20 West 22nd Street
New York, NY 10010
212.691.2440
212.633.0144 fax

03.27.07

#02350

P - 14