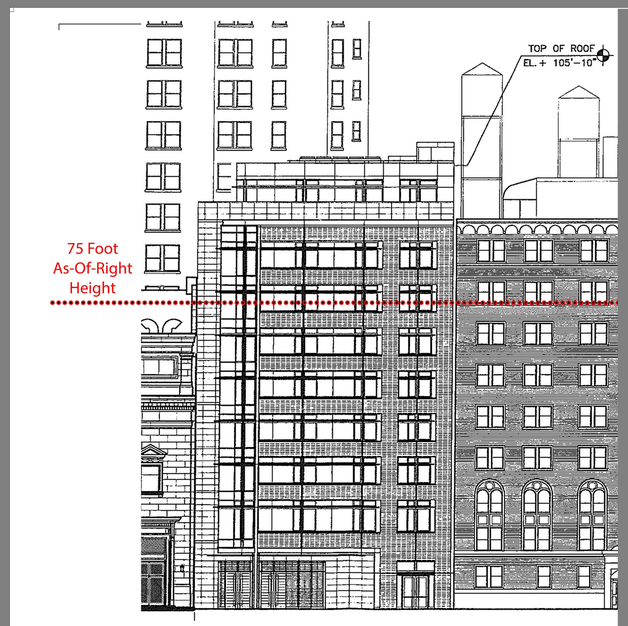

BSA Approved Plans
Top of Roof
105'10"

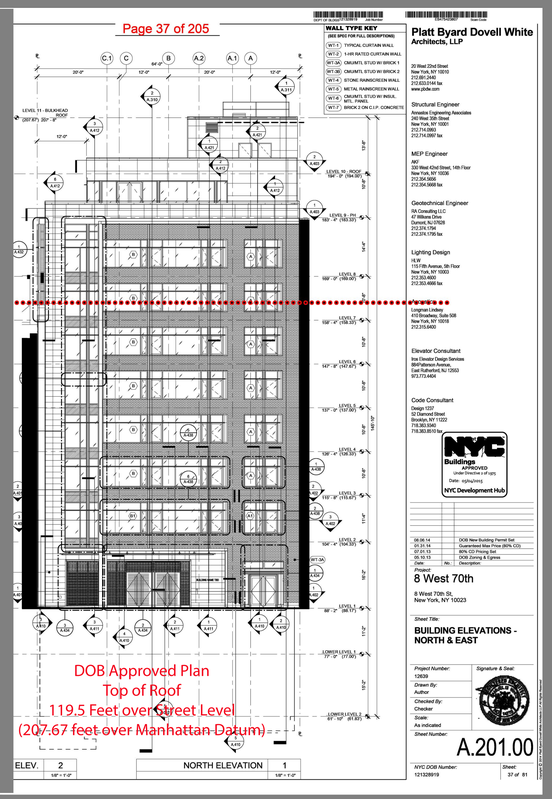

Platt Byard Dovell White
Architects, LLP

20 West 22nd Street
New York, NY 10010
212.633.1710
212.633.0148 fax
www.pbdw.com

Structural Engineer
Ferrebee Engineering Associates
240 West 35th Street
New York, NY 10001
212.714.0663
212.714.0667 fax

MEP Engineer
AKF
330 West 42nd Street, 14th Floor
New York, NY 10036
212.354.5656
212.354.5668 fax

Geotechnical Engineer
Mk Consulting LLC
47 Williams Drive
Oakland, NJ 07436
212.374.1764
212.374.1765 fax

Lighting Design
HLW
115 Fifth Avenue, 5th Floor
New York, NY 10003
212.353.4500
212.353.4666 fax

Landscape Architect
Longman Lindsey
19 West 21st Street, Suite 505
New York, NY 10010
212.315.0400

Elevator Consultant
Vertical Design Services
350 Paterson Avenue
East Rutherford, NJ 12503
973.773.4404

Code Consultant
Design 1337
52 Diamond Street
Brooklyn, NY 11222
718.383.5340
718.383.6615 fax

NYC Buildings
APPROVED
Under Directive of DOB
Date: 05/05/2015
NYC Development Hub

Date	No.	Description
06.06.14		DOB New Building Permit Set
10.31.14		Guaranteed Max Price (80% CD)
07.01.15		80% CD Pricing Set
05.16.15		DOB Zoning & Egress

Project
8 West 70th

8 West 70th St.
New York, NY 10023

Sheet Title:
BUILDING ELEVATIONS - NORTH & EAST

Project Number: 12639
Drawn By: Author
Checked By: Checker
Scale: As indicated
Sheet Number: A.201.00

NYC DOB Number: 121328919
Sheet: 37 of 81

Copyright © 2014 Platt Byard Dovell White Architects, LLP